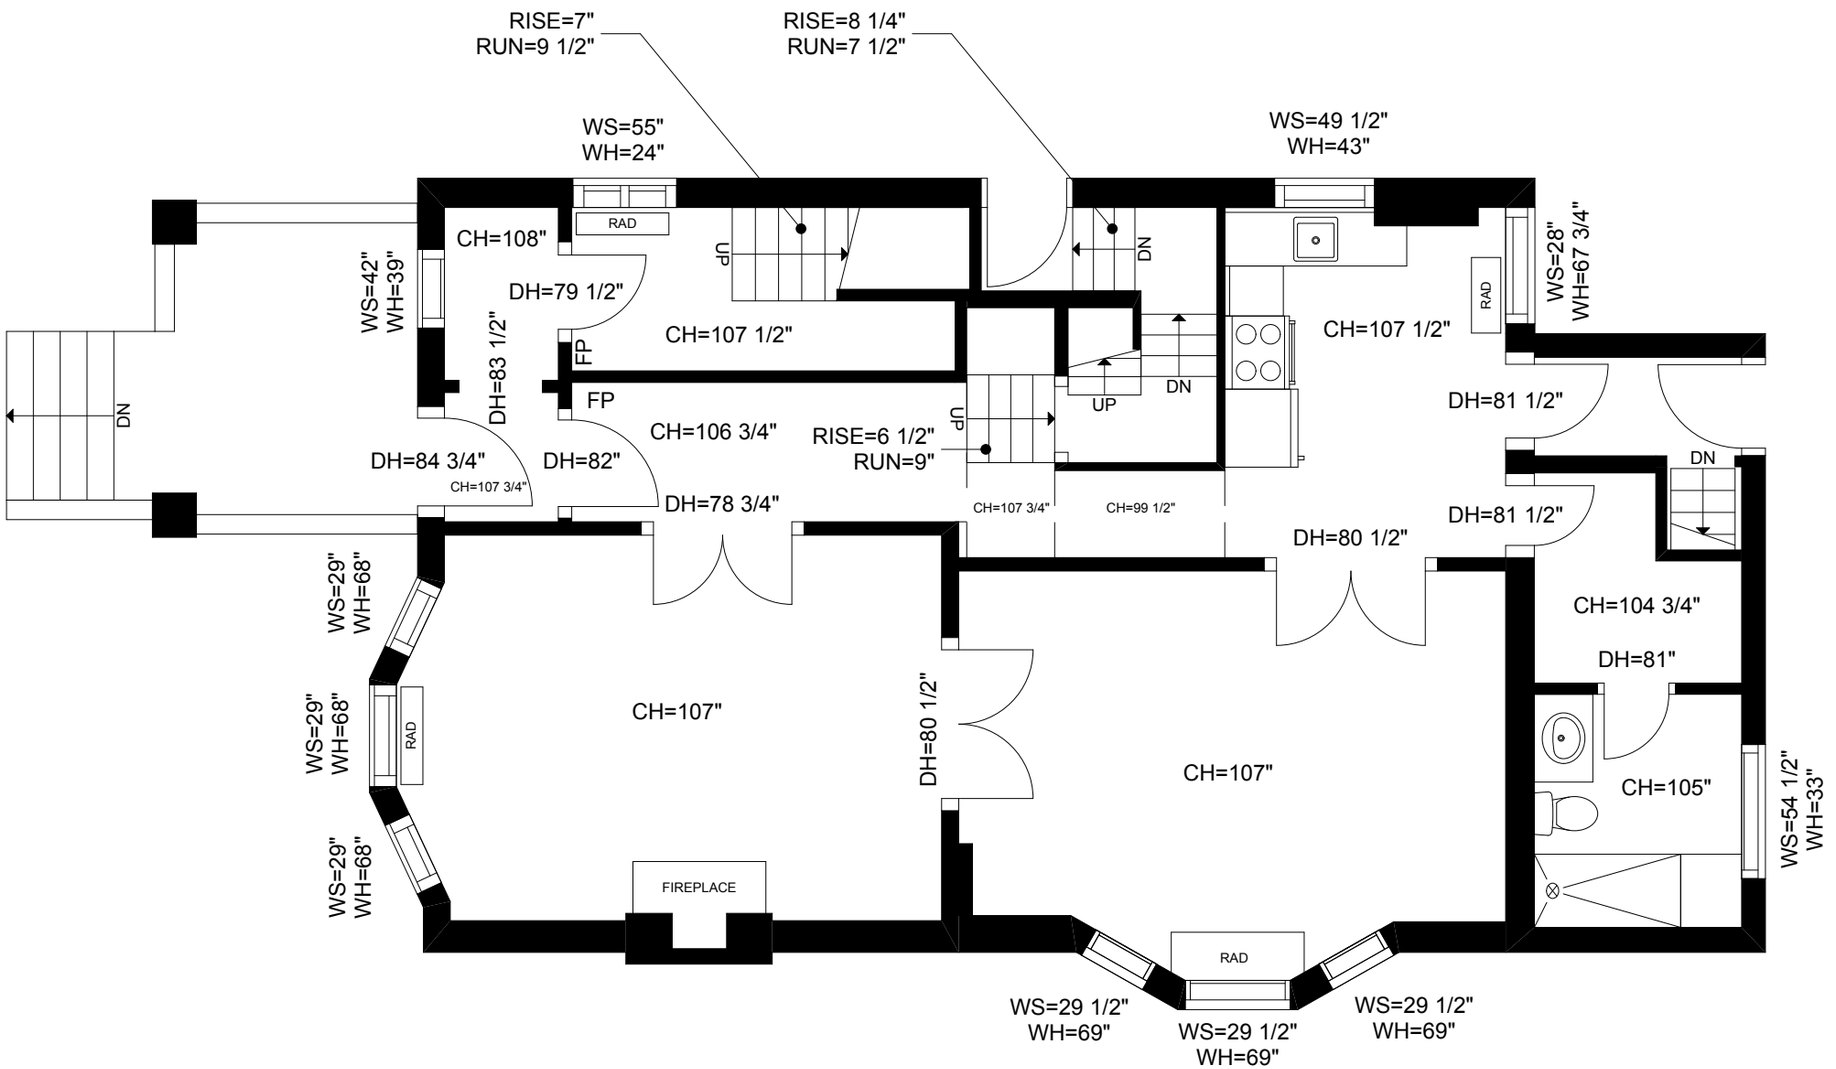

SAMPLE DOCUMENT ONLY

0 3 6
feet

"Client"

AMPOLD ARCHITECTS INC.

Version:	Prepared: 15/10/2008
FP1A	Measured: 13/10/2008

100 Example Road
Anyplace

Floor 1

WS - Window Sill Height (Floor to Sill)
WH - Window Height (Sill to Head)
CH - Ceiling Height
SH - Soffit Height
DH - Door Height

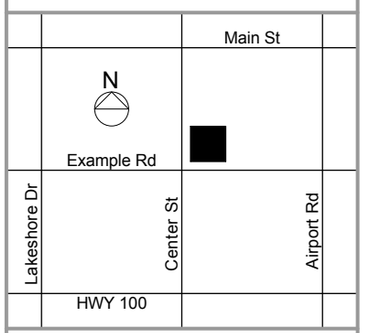

This work product has been prepared by Extreme Measures Inc. pursuant to a contract with the Client for the sole benefit of and use by the Client. No third party may rely on this work product without the receipt of a reliance letter from Extreme Measures Inc.

extreme measures inc
Tel: 416.323.2858
Fax: 416.323.0855
mail@xmeasures.com
www.xmeasures.com